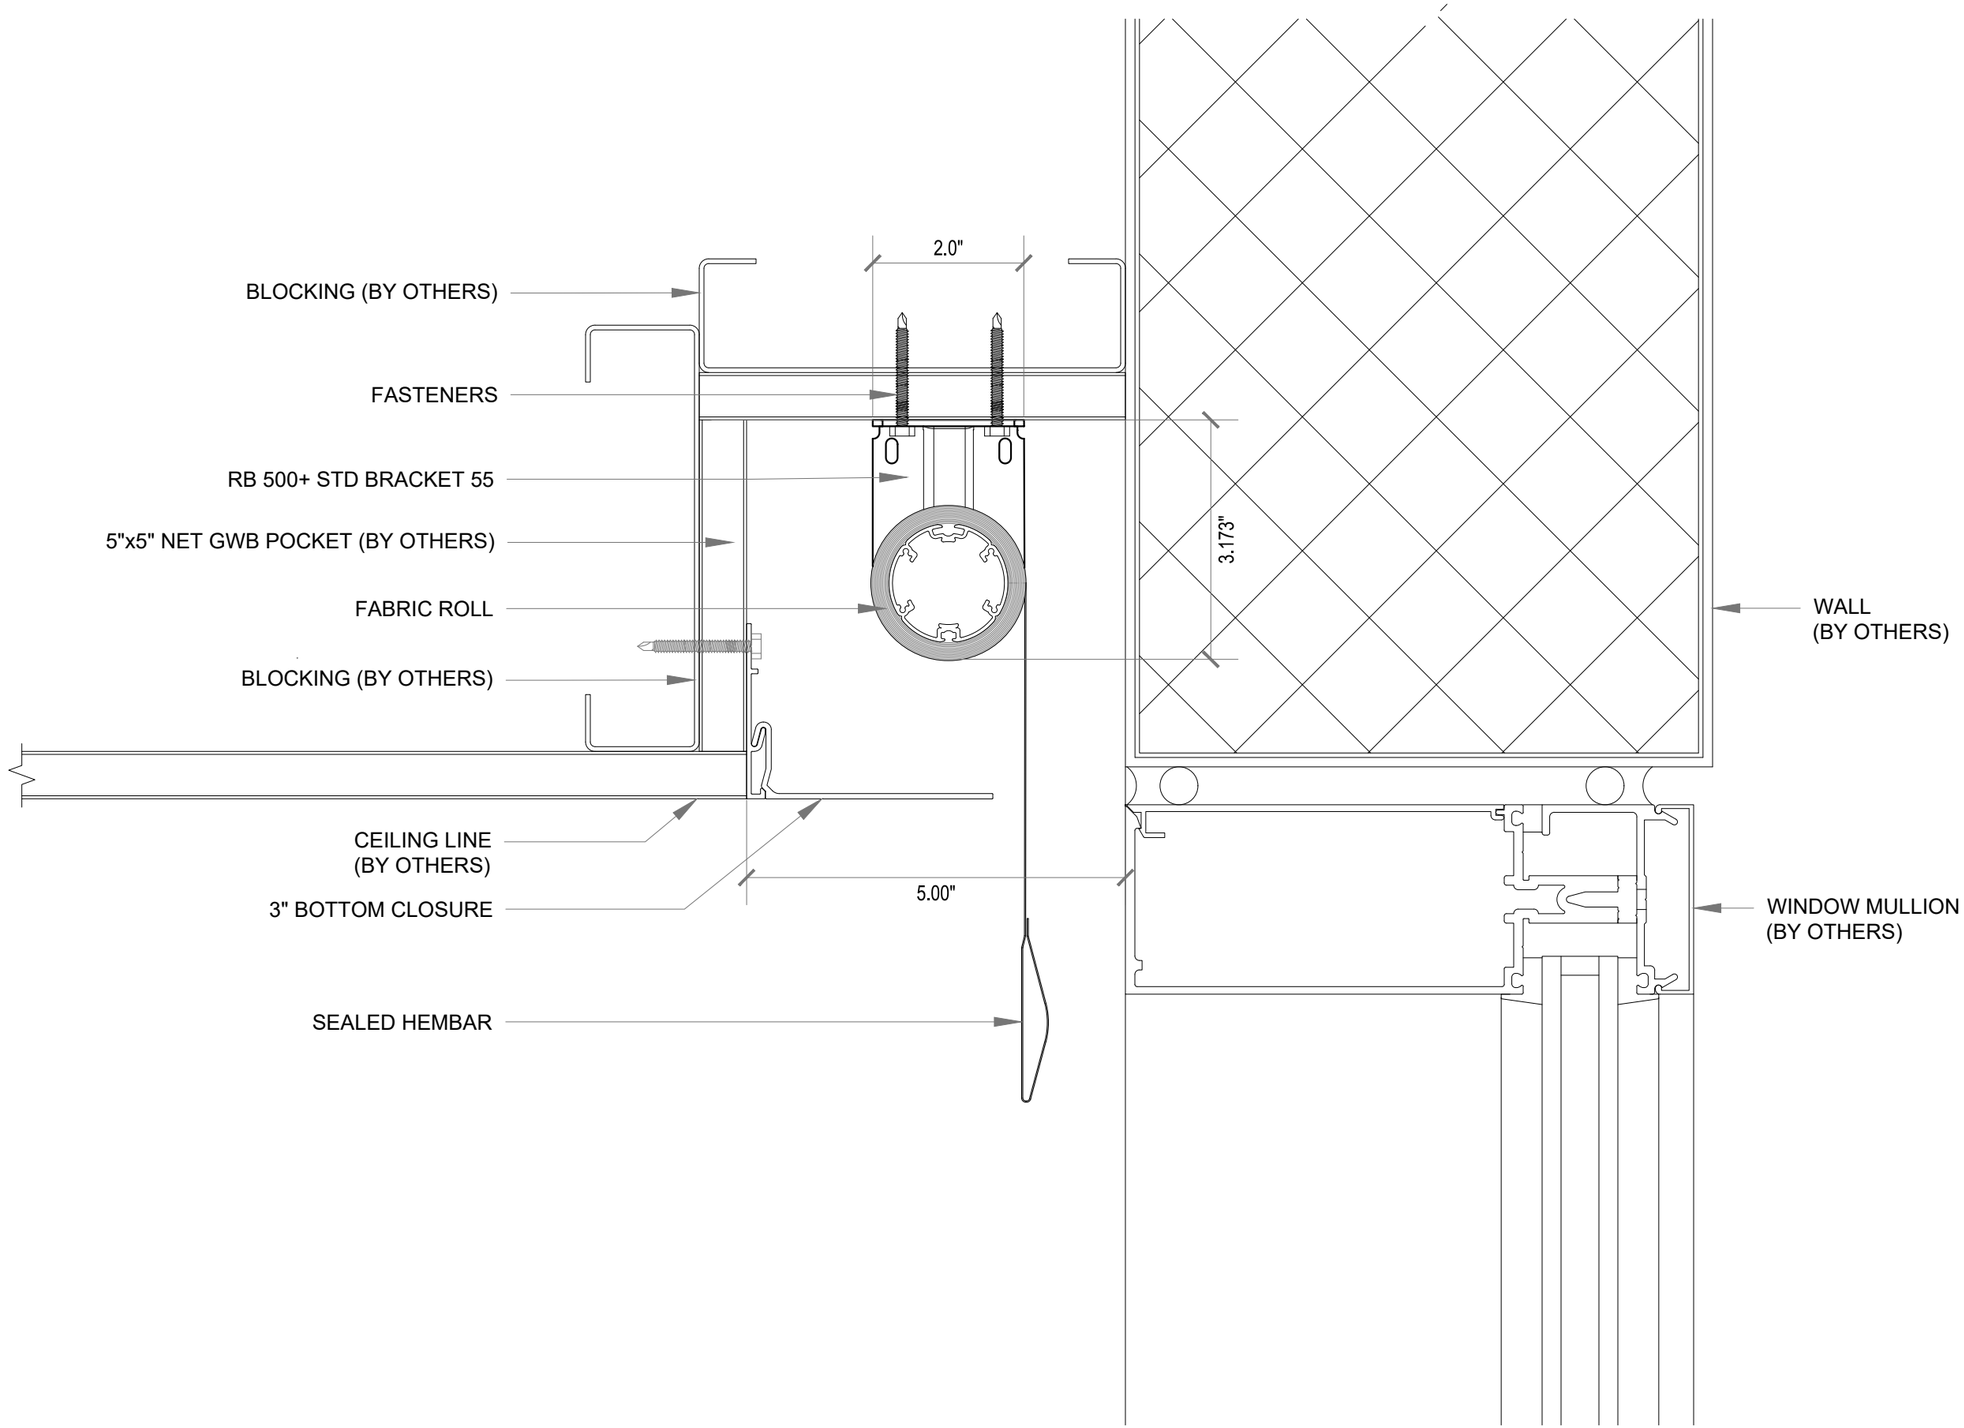

01 RB 500+ STANDARD DUTY BRACKET 55

Scale: 1:2 @ 11 x 17

© DESIGN COPYRIGHT 2020 BY HUNTER DOUGLAS ARCHITECTURAL. ALL RIGHTS RESERVED.

HunterDouglas Architectural
hdaquotedesk@hunterdouglas.com
PHONE: 800.727.8953
FAX: 800.205.9819
13915 DANIELSON STREET
SUITE 100
POWAY, CA 92064

NOTES

1. THESE DRAWINGS ARE THE SOLE PROPERTY OF HUNTER DOUGLAS ARCHITECTURAL AND MAY NOT BE USED OR DUPLICATED WITHOUT WRITTEN CONSENT FROM HUNTER DOUGLAS. HUNTER DOUGLAS ARCHITECTURAL ASSUMES NO RESPONSIBILITY FOR WORK AND/OR ERRORS INCURRED BY OTHER TRADES THROUGH THE USE OF THESE DRAWINGS.

2. ALL SHOP DRAWINGS, NOTATIONS, AND DIMENSIONS MUST BE APPROVED BY THE PURCHASER IN ORDER FOR HUNTER DOUGLAS ARCHITECTURAL TO PROCEED WITH MATERIAL FABRICATION.

3. STANDARD CONSTRUCTION TOLERANCES APPLICABLE UNLESS OTHERWISE NOTED.

APPROVAL

1. WHEN STAMPED "APPROVED", THESE SHOP DRAWINGS SHALL BE DEEMED A CORRECT AND ACCURATE INTERPRETATION OF THE SCOPE OF WORK AND PROJECT REQUIREMENTS FOR HUNTER DOUGLAS ARCHITECTURAL. SUCH APPROVAL SHALL CONSTITUTE AUTHORIZATION TO PROCEED WITH SHOP FABRICATION OF ALL MATERIALS IDENTIFIED HEREIN.

2. HUNTER DOUGLAS ARCHITECTURAL WILL MANUFACTURE ITS MATERIALS FROM DIMENSIONS AND TOLERANCES INDICATED ON ITS APPROVED SHOP DRAWINGS. ANY CHANGE REQUESTED SUBSEQUENT T0 THE APPROVAL DATE MUST BE SUBMITTED IN WRITING AND ARE SUBJECT TO COST AND SCHEDULE IMPACTS ONCE ACCEPTANCE HAS BEEN MADE BY HUNTER DOUGLAS ARCHITECTURAL.

REV	DATE	REVISION DESCRIPTION	BY
1			
2			
3			
4			
5			
6			
7			

DRAWING CONTENT:
RB 500+ STANDARD DUTY BRACKET 55

PROJECT NAME:
N\A

SYSTEM TYPE:
RB 500+

PROJECT NUMBER: N\A

DRAWN BY: NJL	DATE: 12-18-2020
CHECKED BY: JBM	DATE: 12-18-2020

DWG NO.
MOT-SDB55-GWB_PKT